WALL PROFILE PLAN VIEW
SCALE 1" = 20'

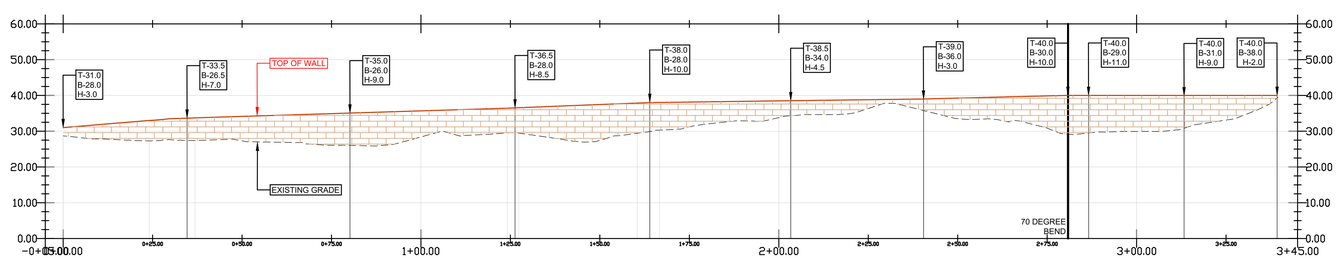

WALL PROFILE (VIEW FROM ALBANY POST ROAD)
SCALE 1" = 20'

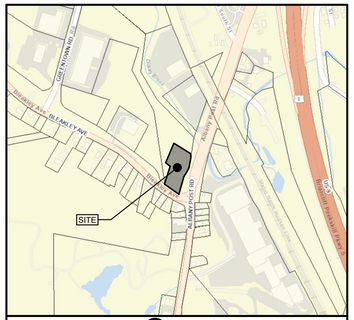

LOCATION MAP SCALE: 1" = 500'

20 0 10 20
SCALE: 1" = 20 FT.

CONTRACT VENDEE

STEVE GIORDANO BUILDERS, INC.
1340 BAPTIST CHURCH ROAD
YORKTOWN HEIGHTS, NY 10598

ARCHITECT

JOSEPH G. THOMPSON ARCHITECT, PLLC
108 NORTH DIVISION STREET
PEEKSKILL, NY 10566

SURVEYOR

BADEY & WATSON
SURVEYING & ENGINEERING, DPC
3063 ROUTE 9
COLD SPRING, NY 10516

• UNDER NEW YORK STATE EDUCATIONAL LAW ARTICLE 145, SECTION 7209 (2), IT IS UNLAWFUL FOR ANY PERSON TO ALTER ANY ITEM ON THIS DRAWING, UNLESS ACTING UNDER THE DIRECTION OF A LICENSED PROFESSIONAL ENGINEER. IF ANY ITEM IS ALTERED, THE ALTERING ENGINEER SHALL AFFIX TO THE ITEM HIS SEAL AND THE NOTATION "ALTERED BY" FOLLOWED BY HIS SIGNATURE AND THE DATE OF SUCH ALTERATION AND A SPECIFIC DESCRIPTION OF THE ALTERATION.
• COPYRIGHT "2026" BY CRONIN ENGINEERING. ALL RIGHTS RESERVED.

REVISIONS

#	REASON	DATE

MUNICIPAL TAX IDENTIFICATION:

SECTION:	43.11
BLOCK:	1
LOT:	6
SUBLOT:	-----
DRAWN BY:	KJW/LC
CHECKED:	JCA/KCS/PMB
PROJECT:	3222 ALBANY POST RD
DATE:	JULY 21, 2026
JOB #:	251203

STATE OF NEW YORK · PATRICK MICHAEL BELL · 087679 · LICENSED PROFESSIONAL ENGINEER

PATRICK M. BELL, P.E.
LICENSE #087679

CRONIN ENGINEERING
PROFESSIONAL ENGINEERING & CONSULTING
(914) 736-3664

39 Arlo Lane
Cortlandt Manor, New York 10567

RETAINING WALL PROFILE PLAN

SITE DEVELOPMENT PLAN FOR 3222 ALBANY POST ROAD

LOCATION:
3222 ALBANY POST ROAD
VILLAGE OF BUCHANAN, NEW YORK

SHEET 1 OF 1 | RW-1.0

Know what's below. Call before you dig.